

DATE	SCALE	REV. NO.	JOB NO.	HEET NO.
Jan 2017	NTS	ED	2716	1/1
Dwg. No. MC / BBMP / 2716 / BBW / KP / 100				

CONSULTANT:
MANASA CONSULTANTS
CONTRACTING & DESIGN CONSULTANTS
Mysore - 570 001
Ph: 0824 222 2222 / 222 2223
Fax: 0824 222 2224

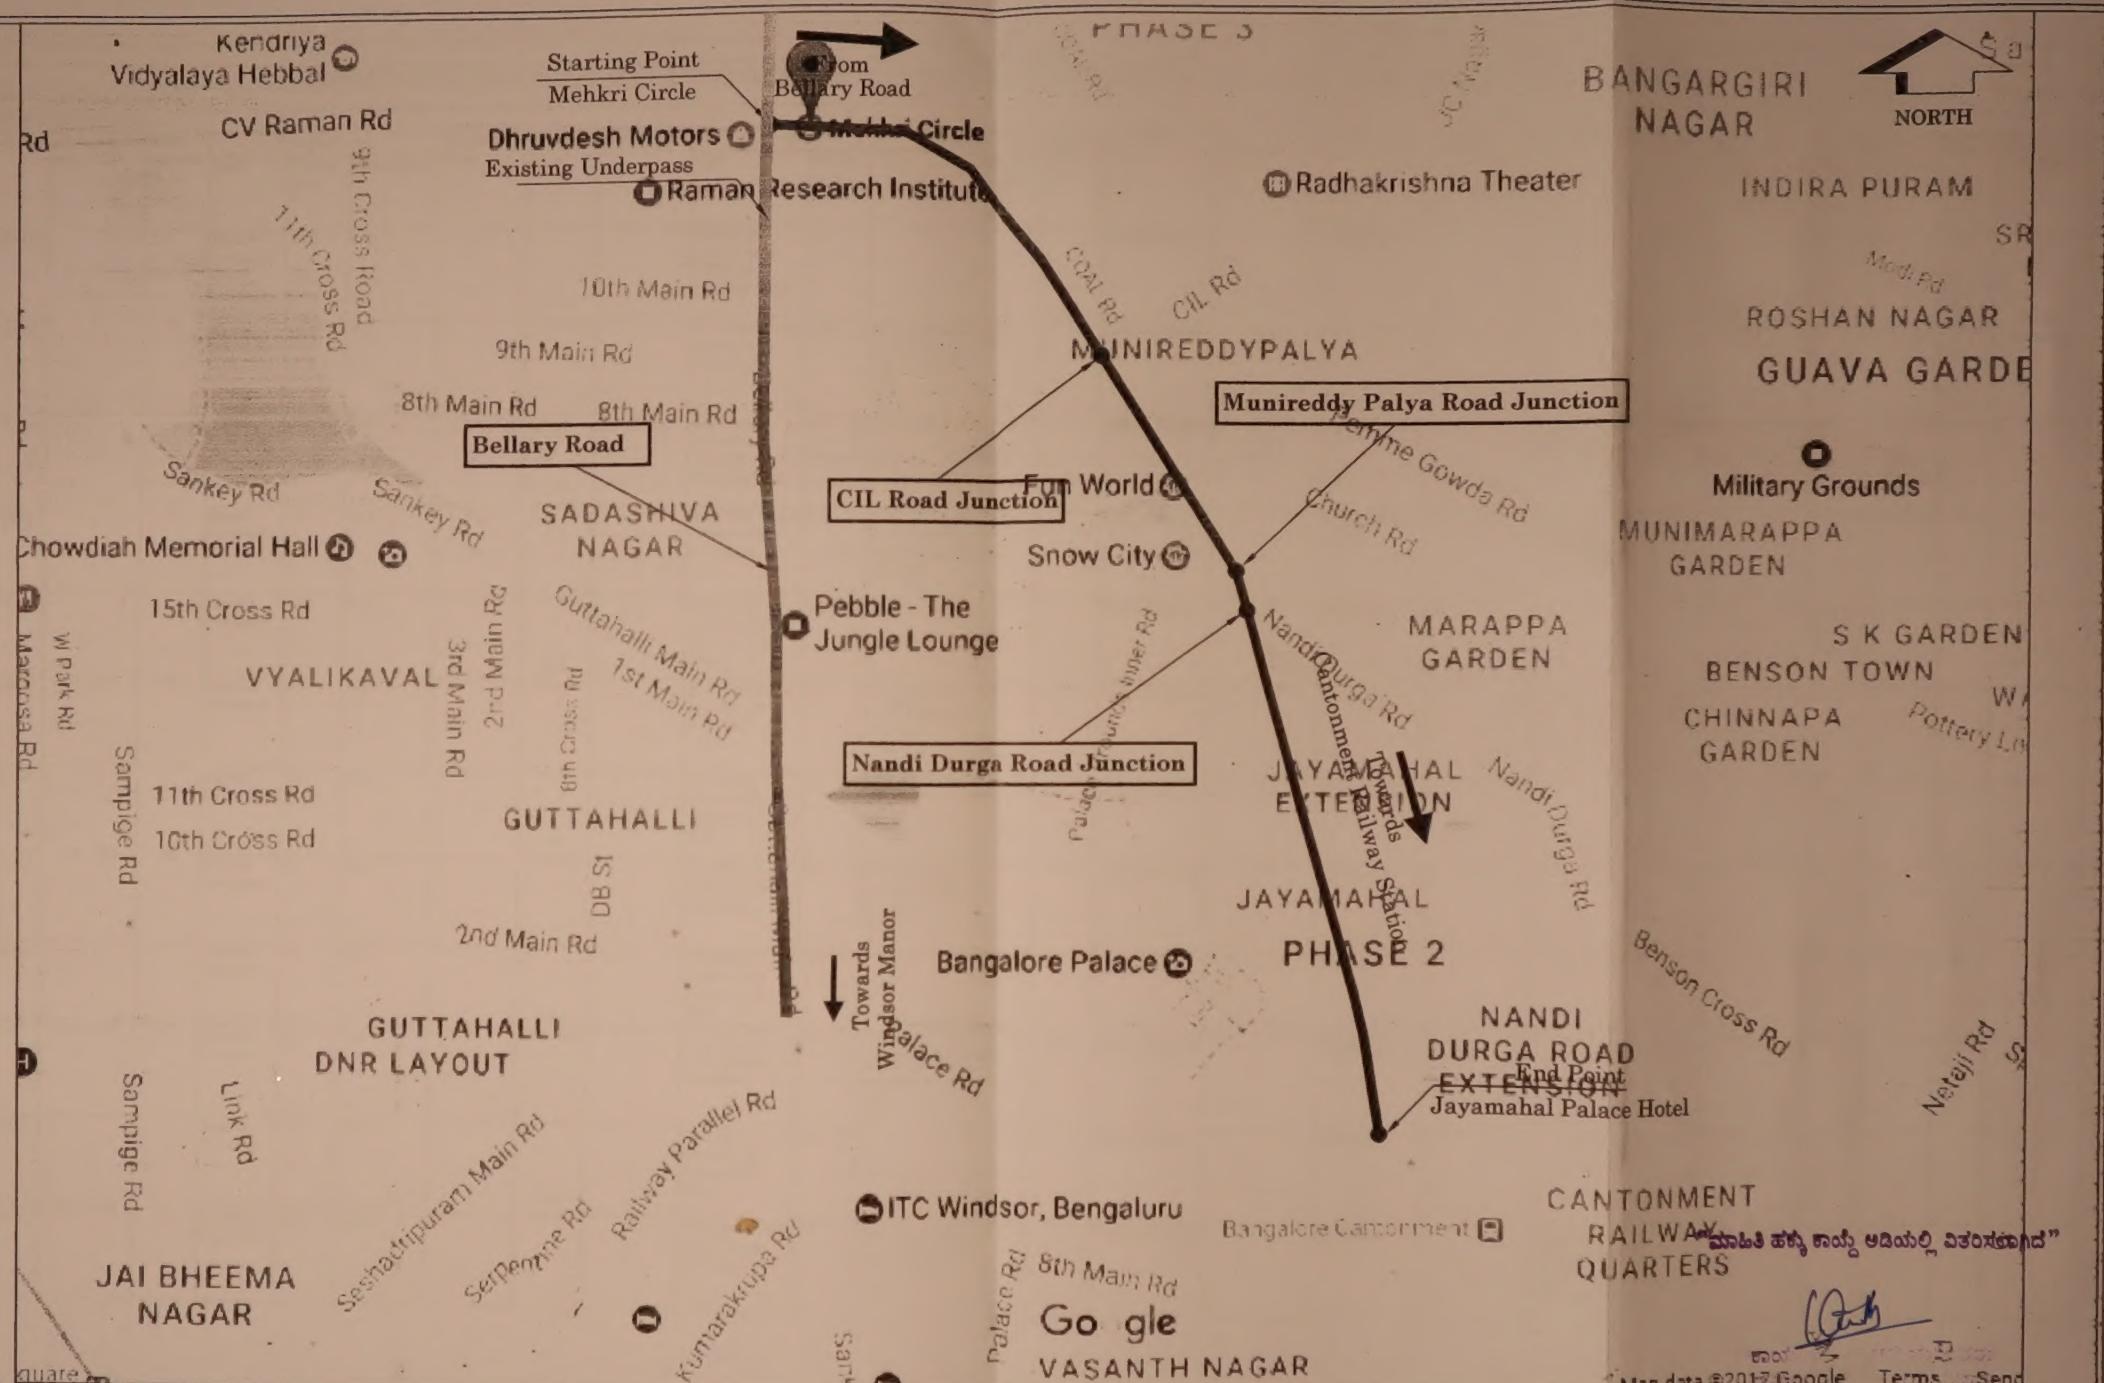
CLIENT:
BRUHAT BENGALURU MAHANAGARA PALIKE

TITLE:
Key-Plan

PROJECT:
BRUHAT BANGALORE MAHANAGARA PALIKE
Widening of Bella BANGALORE
(from B. D. A. Junction to Mehkri Circle) in Bengaluru City

NANDI DURGA
Ass. EXECUTIVE ENGINEER

105



DATE: SCALE: REV. No.: JOB No.: SHEET No.: **CONSULTANT:**
 May 2018 NTB RD 2714 5/1 **MANASA CONSULT**
 Dwg. No. MC / BBMP / 2714 / JMB / KP / 100
 CONSULTING ENGINEERS LTD.
 Mysore - 570 001
 Tel: 0824 222 2222, 222 2223, 222 2224, 222 2225
 Fax: 0824 222 2226, 222 2227, 222 2228, 222 2229
 E-mail: manasa@manasa.com

No. **CONSULTANT:**

CONSULTING ENGINEERS
H. C. GRIFFITH & CO.
Marion, Ross & Adams
Buckholtz
T. G. GRIFFITH & CO.
1900

CLIENT

BRUHAT BENGALURU MAHANAGARA PALIKE

TITLE:

Key

PROJECT

an *

(From Sri Circle to Jayamahal Palace Hotel) in Bengaluru City

Road Inventory

Name of the Project: Widening of Jayamahal Road (from Mehkri Circle to Jayamahal Palace Hotel) and Bellary Road (from B. D. A. Junction to Mehkri Circle) in Bengaluru City

Name of the Road: Jayamahal Road

Date of Survey: 08 - 03 - 2018

Sl. No.	Side	Chainage in m.	Road Length in m.	Carriageway			Shoulder in m.	Median in m.	Boulevard	Drain		Footpath		Right of Way in m.	Land Use Type	Road Furniture	Illumination	Salient Buildings and Structures	Utility Data	Trees	Details of Major Junctions / Cross Road	Bus / Auto Stops	On Street Parking	SWD	Pedestrian Crossings	
				Type	Width in m.	Condition				Type	Width in m.	Type	Width in m.													
1	Northern	0	0	Flexible Pavement	24.0	Fair	0.25, Concrete	-	-	SSM Drain covered with Concrete Designer Tiles	1.2	-	-	48.8	Defence Land	Traffic Signal Pole	Illuminated	-	-	-	Mehkri Circle, which is of 4 Arms	-	-	-	-	Zebra Crossing
	Southern			Flexible Pavement	20.5	Fair				B. S. Slab Drain covered with B. S. Slab	1.2	B. S. Slab with B. S. Slab Kerb Stone at the edge	1.6													
2	Northern	0 - 50	50	Flexible Pavement	10.5	Fair	0.25, Concrete	-	-	SSM Drain covered with Concrete Designer Tiles	1.2	-	-	21.9	Defence Land	-	Illuminated	-	1 No. of OFC Chamber on the Footpath	11 Nos.	-	-	-	-	-	
	Southern			Flexible Pavement	7.1	Fair		36-		B. S. Slab Drain covered with B. S. Slab	1.2	B. S. Slab with B. S. Slab Kerb Stone at the edge	1.6													
3	Northern	50 - 100	50	Flexible Pavement	10.3	Fair	0.25, Concrete	-	-	SSM Drain covered with Precast RCC Slab	1.2	-	-	22.1	Defence Land	-	Illuminated	-	-	-	17 Nos.	-	-	-	-	BMTC Bus Stop
	Southern			Flexible Pavement	6.0	Fair				B. S. Slab Drain covered with B. S. Slab	1.3	B. S. Slab with B. S. Slab Kerb Stone at the edge	3.0													
4	Northern	100 - 150	50	Flexible Pavement	10.4	Fair	0.25, Concrete	-	-	SSM Drain covered with Precast RCC Slab	1.2	-	-	23.3	Defence Land	-	Illuminated	-	-	-	10 Nos.	-	-	-	-	-
	Southern			Flexible Pavement	5.1	Fair				B. S. Slab Drain covered with B. S. Slab	1.3	B. S. Slab with B. S. Slab Kerb Stone at the edge	5.0													
5	Northern	150 - 200	50	Flexible Pavement	9.6	Fair	0.25, Concrete	-	-	SSM Drain covered with Precast RCC Slab	1.2	-	-	23.1	Defence Land	-	Illuminated	-	-	-	11 Nos.	-	-	-	-	-
	Southern			Flexible Pavement	6.2	Fair				B. S. Slab Drain covered with B. S. Slab	1.5	B. S. Slab with B. S. Slab Kerb Stone at the edge	4.3													
6	Northern	200 - 250	50	Flexible Pavement	8.6	Fair	0.25, Concrete	-	-	SSM Drain covered with Precast RCC Slab	1.2	-	-	22.1	Defence Land	-	Illuminated	-	-	-	17 Nos.	-	-	-	-	-
	Southern			Flexible Pavement	6.9	Fair				B. S. Slab Drain covered with B. S. Slab	1.5	B. S. Slab with B. S. Slab Kerb Stone at the edge	3.6													

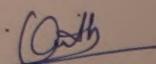
"ಮಾನಸ ಸ್ವಾ ಸಾಂಸ್ಕೃತಿಕ ಮಹಿಳೆ ವಿಭಾಗದಿಂದ"

[Signature]



Name of the Road: Jayamahal Road																									
Date of Survey: 08 - 03 - 2018																									
Sl. No.	Side	Chainage in m.	Road Length in m.	Carriageway			Shoulder in m.	Median in m.	Boulevard	Drain		Footpath		Right of Way in m.	Land Use Type	Road Furniture	Illumination	Salient Buildings and Structures	Utility Data	Trees	Details of Major Junctions / Cross Road	Bus / Auto Stops	On Street Parking	SWD	Pedestrian Crossings
				Type	Width in m.	Condition				Type	Width in m.	Type	Width in m.												
7	Northern	250 - 300	50	Flexible Pavement	9.2	Fair	-	0.25, Concrete	-	SSM Drain covered with Precast RCC Slab	1.2	-	-	22.6	Defence Land	-	Illuminated	-	-	16 Nos.	-	-	-	-	
	Southern			Flexible Pavement	6.0	Fair				B. S. Slab Drain covered with B. S. Slab	1.5	B. S. Slab with B. S. Slab Kerb Stone at the edge	4.4		Palace Property	Illuminated									
8	Northern	300 - 350	50	Flexible Pavement	9.9	Fair	-	0.25, Concrete	-	SSM Drain covered with Precast RCC Slab	1.2	-	-	22.5	Defence Land	-	Illuminated	-	-	13 Nos.	-	-	-	-	
	Southern			Flexible Pavement	6.5	Fair				B. S. Slab Drain covered with B. S. Slab	1.4	B. S. Slab with B. S. Slab Kerb Stone at the edge	3.2		Palace Property	Illuminated									
9	Northern	350 - 400	50	Flexible Pavement	a. 4.81 b. 6.86	Fair	-	0.25, Concrete	2.0, Precast Concrete Kerb Stone	SSM Drain covered with Precast RCC Slab	1.2	-	-	26.0	Defence Land	-	Illuminated	-	-	8 Nos.	-	-	-	-	
	Southern			Flexible Pavement	5.6	Fair				B. S. Slab Drain covered with B. S. Slab	1.5	B. S. Slab with B. S. Slab Kerb Stone at the edge	3.8		Palace Property	Illuminated									
10	Eastern	400 - 450	50	Flexible Pavement	a. 5.18 b. 6.17	Fair	-	0.25, Concrete	2.0, Precast Concrete Kerb Stone	SSM Drain covered with Precast RCC Slab	1.2	-	-	25.5	Defence Land	-	Illuminated	-	-	11 Nos.	-	-	-	-	
	Western			Flexible Pavement	5.8	Fair				B. S. Slab Drain covered with B. S. Slab	1.5	B. S. Slab with B. S. Slab Kerb Stone at the edge	3.4		Palace Property	Illuminated									
11	Eastern	450 - 500	50	Flexible Pavement	a. 4.34 b. 7.7	Fair	-	0.25, Concrete	2.0, Precast Concrete Kerb Stone	SSM Drain covered with Precast RCC Slab	1.2	-	-	26.0	Defence Land	-	Illuminated	-	-	20 Nos.	-	-	-	-	
	Western			Flexible Pavement	6.3	Fair				B. S. Slab Drain covered with B. S. Slab	1.6	B. S. Slab with B. S. Slab Kerb Stone at the edge	2.6		Palace Property	Illuminated									
12	Eastern	500 - 550	50	Flexible Pavement	a. 4.58 b. 7.4	Fair	-	0.25, Concrete	2.0, Precast Concrete Kerb Stone	SSM Drain covered with Precast RCC Slab	1.2	-	-	26.4	Defence Land	-	Illuminated	-	-	34 Nos.	-	-	-	-	
	Western			Flexible Pavement	6.3	Fair				B. S. Slab Drain covered with B. S. Slab	1.5	B. S. Slab with B. S. Slab Kerb Stone at the edge	3.2		Palace Property	Illuminated									

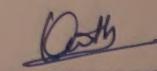
“ಪ್ರಾಂತಿಕ ಹಳ್ಳಿ ರಸ್ತೆಗೆ ಉದ್ದೇಶ ವಿರೋಧಗಳಿಗೆ


Asst. EXECUTIVE ENGINEER
BHUAT BANGALORE MAHANAGARA PALIKAL
BANGALORE



Name of the Road: Jayamahal Road																									
Date of Survey: 08 - 03 - 2018																									
Sl. No.	Side	Chainage in m.	Road Length in m.	Carriageway			Shoulder in m.	Median in m.	Boulevard	Drain		Footpath		Right of Way in m.	Land Use Type	Road Furniture	Illumination	Salient Buildings and Structures	Utility Data	Trees	Details of Major Junctions / Cross Road	Bus / Auto Stops	On Street Parking	SWD	Pedestrian Crossings
				Type	Width in m.	Condition				Type	Width in m.	Type	Width in m.												
13	Eastern	550 - 600	50	Flexible Pavement	a. 4.52 b. 6.91	Fair	-	0.25, Concrete	2.0, Precast Concrete Kerb Stone	SSM Drain covered with Precast RCC Slab	1.2	-	-	25.3	Defence Land	-	Illuminated	-	-	21 Nos.	-	-	-	-	
	Western			Flexible Pavement	6.1	Fair			-	B. S. Slab Drain covered with B. S. Slab	1.8	B. S. Slab with B. S. Slab Kerb Stone at the edge	2.5	-	Palace Property	-	-	-	-	-	-	-	-		
14	Eastern	600 - 650	50	Flexible Pavement	a. 5.27 b. 6.58	Fair	-	0.25, Concrete	2.0, Precast Concrete Kerb Stone	SSM Drain covered with Precast RCC Slab	1.2	-	-	24.9	Defence Land	-	Illuminated	-	-	9 Nos.	-	-	-	-	
	Western			Flexible Pavement	5.7	Fair			-	B. S. Slab Drain covered with B. S. Slab	1.5	B. S. Slab with B. S. Slab Kerb Stone at the edge	2.4	-	Palace Property	-	Illuminated	-	-	-	-	-	-		
15	Eastern	650 - 700	50	Flexible Pavement	a. 4.71 b. 7.03	Fair	-	0.25, Concrete	2.0, Precast Concrete Kerb Stone	SSM Drain covered with Precast RCC Slab	1.2	-	-	25.4	Defence Land	-	Illuminated	-	-	16 Nos.	-	-	-	-	
	Western			Flexible Pavement	5.7	Fair			-	B. S. Slab Drain covered with B. S. Slab	1.5	B. S. Slab with B. S. Slab Kerb Stone at the edge	3.0	-	Palace Property	-	Illuminated	-	-	-	-	-	-		
16	Eastern	700 - 750	50	Flexible Pavement	a. 4.88 b. 6.92	Fair	-	0.25, Concrete	2.2, Precast Concrete Kerb Stone	SSM Drain covered with Precast RCC Slab	1.2	-	-	25.6	Defence Land	-	Illuminated	-	-	12 Nos.	-	-	-	-	
	Western			Flexible Pavement	6.2	Fair			-	B. S. Slab Drain covered with B. S. Slab	1.5	B. S. Slab with B. S. Slab Kerb Stone at the edge	2.4	-	Palace Property	-	-	-	-	-	-	-	-		
17	Eastern	750 - 800	50	Flexible Pavement	a. 5.04 b. 7.06	Fair	-	0.25, Concrete	2.2, Precast Concrete Kerb Stone	SSM Drain covered with Precast RCC Slab	1.2	-	-	24.9	Defence Land	-	Illuminated	1 No. of OFC Chamber at the edge of the Carriageway	6 Nos.	-	-	-	-	-	
	Western			Flexible Pavement	5.6	Fair			-	B. S. Slab Drain covered with B. S. Slab	1.2	Concrete with Precast Concrete Kerb Stone	2.3	-	Palace Property	-	Illuminated	-	-	-	-	-	-		
18	Eastern	800 - 850	50	Flexible Pavement	14.4	Fair	-	0.25, Concrete	-	SSM Drain covered with Precast RCC Slab	1.2	-	-	25.1	Defence Land	1 No. of Mandatory Sign Board: No Parking	Illuminated	-	-	9 Nos.	-	-	-	-	
	Western			Flexible Pavement	5.3	Fair			-	B. S. Slab Drain covered with B. S. Slab	1.5	B. S. Slab with Precast Concrete Kerb Stone	2.4	-	Palace Property	-	Illuminated	1 No. of OFC Chamber on the Footpath	-		-	-	-		

"ವ್ಯಾಪಕ ಕಟ್ಟಣ ಕಾರ್ಯ ಅಡಿಯಲ್ಲಿ ವರ್ತಂಸರ್ವಾಗಿ"


 Ass. EXECUTIVE ENGINEER
 BRUHAT BANGALORE MAHANAGARA PALIKE
 BANGALORE



Name of the Road: Jayamahal Road																									
Date of Survey: 08 - 03 - 2018																									
Sl. No.	Side	Chainage in m.	Road Length in m.	Carriageway			Shoulder in m.	Median in m.	Boulevard	Drain		Footpath		Right of Way in m.	Land Use Type	Road Furniture	Illumination	Salient Buildings and Structures	Utility Data	Trees	Details of Major Junctions / Cross Road	Bus / Auto Stops	On Street Parking	SWD	Pedestrian Crossings
				Type	Width in m.	Condition				Type	Width in m.	Type	Width in m.												
19	Eastern	850 - 900	50	Flexible Pavement	13.3	Fair	0.25, Concrete	-	-	SSM Drain covered with Precast RCC Slab	1.2	B. S. Slab with Precast Concrete Kerb Stone	2.5	23.4	Defence Land	Traffic Signal Pole	Illuminated	1 No. of OFC Chamber and 1 No. of OFC Emblem Stone on the Footpath	3 Nos.	-	-	-	-	-	
	Western			Flexible Pavement	4.8	Fair				SSM Drain covered with B. S. Slab	1.3														
20	Eastern	900 - 950	50	Flexible Pavement	9.9	Fair	-	-	-	SSM Drain covered with Precast RCC Slab	1.2	B. S. Slab with Precast Concrete Kerb Stone	1.8	20.0	Defence Land	3 Nos. of Traffic Signal Pole and 1 No. of Police Chowki	Illuminated	1 No.	CIL Road Junction, which is of 3 Arms	-	-	-	-	Zebra Crossing	
	Western			Flexible Pavement	5.5	Fair				SSM Drain covered with B. S. Slab	1.6														
21	Eastern	950 - 1000	50	Flexible Pavement	5.6	Fair	0.25, Concrete	-	-	SSM Drain covered with B. S. Slab	1.2	Cobble Stone with Precast Concrete Kerb Stone	2.0	17.8	Commercial Establishment	-	Illuminated	7 Nos.	-	-	-	-	-	-	
	Western			Flexible Pavement	6.1	Fair				SSM Drain covered with B. S. Slab	1.4	B. S. Slab with Precast Concrete Kerb Stone	1.2		Palace Property										
22	Eastern	1000 - 1050	50	Flexible Pavement	5.5	Fair	0.25, Concrete	-	-	SSM Drain covered with B. S. Slab	1.5	Cobble Stone with Precast Concrete Kerb Stone	2.4	18.8	Chandana Doordarshan Kendra	-	Illuminated	Chandana Doordarshan Kendra	1 No. of OFC Emblem Stone on the Footpath	8 Nos.	-	-	-	-	
	Western			Flexible Pavement	6.3	Fair				SSM Drain covered with B. S. Slab	1.5	B. S. Slab with Precast Concrete Kerb Stone	1.3		Palace Property										
23	Eastern	1050 - 1100	50	Flexible Pavement	5.6	Fair	0.25, Concrete	-	-	SSM Drain covered with B. S. Slab	1.5	Cobble Stone with Precast Concrete Kerb Stone	3.2	19.6	Chandana Doordarshan Kendra	-	Illuminated	Chandana Doordarshan Kendra	1 No. of OFC Emblem Stone on the Footpath	1 No.	-	-	-	BMTC Bus Stop	
	Western			Flexible Pavement	6.2	Fair				SSM Drain covered with B. S. Slab	1.5	B. S. Slab with Precast Concrete Kerb Stone	1.3		Palace Property										
24	Eastern	1100 - 1150	50	Flexible Pavement	5.4	Fair	0.25, Concrete	-	-	SSM Drain covered with B. S. Slab	1.5	Cobble Stone with Precast Concrete Kerb Stone	3.6	21.2	Chandana Doordarshan Kendra	-	Illuminated	Chandana Doordarshan Kendra	1 No. of OFC Chamber and 1 No. of OFC Emblem Stone on the Footpath	2 Nos.	-	-	-	-	
	Western			Flexible Pavement	7.0	Fair				SSM Drain covered with B. S. Slab	1.5	B. S. Slab with Precast Concrete Kerb Stone	1.9		Palace Property										

(Arb)

Asst. EXECUTIVE ENGINEER
BRUHAT BANGALORE MAHANAGARA PALIKE
BANGALORE

"ಮಾನ್ಯ ಕರ್ಮ ಸಾಧ್ಯ ಪರಿಣಾಮ ವರ್ತಣಣ"



Name of the Road: Jayamahal Road																												
Date of Survey: 08 - 03 - 2018																												
Sl. No.	Side	Chainage in m.	Road Length in m.	Carriageway			Shoulder in m.	Median in m.	Boulevard	Drain		Footpath		Right of Way in m.	Land Use Type	Road Furniture	Illumination	Salient Buildings and Structures	Utility Data	Trees	Details of Major Junctions / Cross Road	Bus / Auto Stops	On Street Parking	SWD	Pedestrian Crossings			
				Type	Width in m.	Condition				Type	Width in m.	Type	Width in m.															
25	Eastern	1150 - 1200	50	Flexible Pavement	8.0	Fair	-	-	-	SSM Drain covered with B. S. Slab	1.5	Cobble Stone with Precast Concrete Kerb Stone	4.0	25.3	Chandana Doordarshan Kendra	-	Illuminated	Chandana Doordarshan Kendra	1 No. of OFC Chamber on the Footpath	1 No.	-	-	-	-	-			
	Western			Flexible Pavement	9.3	Fair				SSM Drain covered with B. S. Slab	1.2	B. S. Slab with Precast Concrete Kerb Stone	1.3		Palace Property		Illuminated											
26	Eastern	1200 - 1250	50	Flexible Pavement	8.2	Fair	-	-	-	SSM Drain covered with B. S. Slab	1.5	Cobble Stone with Precast Concrete Kerb Stone	4.3	26.4	Chandana Doordarshan Kendra	-	Illuminated	Chandana Doordarshan Kendra	1 No. of OFC Chamber on the Footpath	-	JC Nagar 2nd Main Road	-	-	-	-	-		
	Western			Flexible Pavement	9.4	Fair				SSM Drain covered with B. S. Slab	1.5	B. S. Slab with Precast Concrete Kerb Stone	1.5		Fun World		Illuminated	Fun World										
27	Eastern	1250 - 1300	50	Flexible Pavement	7.6	Fair	-	0.25, Concrete	-	SSM Drain covered with B. S. Slab	1.4	B. S. Slab with B. S. Slab Kerb Stone at the edge	1.5	19.4	Residential Establishment	-	Illuminated	2 Nos. of Cross Roads	-		-	-	-	-				
	Western			Flexible Pavement	8.6	Fair									Fun World	1 No. of Mandatory Sign Board: No Parking	Illuminated								Fun World			
28	Eastern	1300 - 1350	50	Flexible Pavement	7.8	Fair	-	0.25, Concrete	-	SSM Drain covered with B. S. Slab	1.2	Concrete with B. S. Slab Kerb Stone at the edge	3.8	25.1	Residential and Commercial Establishment	1 No. of Mandatory Sign Board: No Parking	Illuminated	Post Office	1 No. of OFC Emblem Stone on the Footpath	-	-	-	-	-	-	-	-	-
	Western			Flexible Pavement	8.5	Fair									Fun World	Illuminated	Fun World	1 No. of OFC Chamber on the Footpath	BMTC Bus Stop									
29	Eastern	1350 - 1400	50	Flexible Pavement	8.5	Fair	-	0.25, Concrete	-	SSM Drain covered with B. S. Slab	1.2	B. S. Slab with B. S. Slab Kerb Stone at the edge	3.4	24.4	Commercial Establishment	-	Illuminated	1 No. of OFC Emblem Stone on the Footpath										
	Western			Flexible Pavement	7.7	Fair									Fun World	Illuminated	Fun World											
30	Eastern	1400 - 1450	50	Flexible Pavement	8.6	Fair	-	0.2, B. S. Slab	-	B. S. Slab with B. S. Slab Kerb Stone at the edge	2.1	B. S. Slab with B. S. Slab Kerb Stone at the edge	2.1	20.4	Commercial Establishment	-	High Mast Light	1 No. of Manhole on the Footpath	-	-	-	-	-	-	-	-	-	-
	Western			Flexible Pavement	7.3	Fair									Fun World	Fun World		4 Nos. of OFC Chambers and 1 No. of OFC Emblem Stone on the Footpath	Munireddy Palya Road Junction, which is of 3 Arms									
31	Eastern	1450 - 1500	50	Flexible Pavement	9.8	Fair	-	0.2, B. S. Slab	-	B. S. Slab with B. S. Slab Kerb Stone at the edge	3.4	B. S. Slab with B. S. Slab Kerb Stone at the edge	3.4	23.6	Commercial Establishment	-	Illuminated	2 Nos. of OFC Chambers on the Footpath	"ಮಾಹಿತಿ ಕರ್ಮಾಂಕ ಪರಿಷಯದ ವಿಭಾಗ"		Rath							
	Western			Flexible Pavement	7.9	Fair									Fun World	Illuminated	Fun World	1 No. of OFC Chamber at the edge of Carriageway										



Name of the Road: Jayamahal Road																									
Date of Survey: 08 - 03 - 2018																									
Sl. No.	Side	Chainage in m.	Road Length in m.	Carriageway			Shoulder in m.	Median in m.	Boulevard	Drain		Footpath		Right of Way in m.	Land Use Type	Road Furniture	Illumination	Salient Buildings and Structures	Utility Data	Trees	Details of Major Junctions / Cross Road	Bus / Auto Stops	On Street Parking	SWD	Pedestrian Crossings
				Type	Width in m.	Condition				Type	Width in m.	Type	Width in m.												
44	Eastern	2100 - 2150	50	Flexible Pavement	8.5	Fair	0.45, Cast - in - Situ	-	-	SSM Drain covered with B. S. Slab	1.5	Concrete Designer Tiles with Precast Concrete Kerb Stone	1.6	22.6	Residential Establishment	-	Illuminated	-	a. 1 No. of OFC Chamber on the Footpath b. 1 No. of Manhole at the Centre of the Carriageway	20 Nos.	Jayamahal 1st Main Road Junction, which is of 3 Arms	-	-	-	
	Western			Flexible Pavement	8.7	Fair				SSM Drain covered with B. S. Slab	1.8	-	-		Palace Property	-	-	-	-	-	-	-	-	-	
45	Eastern	2150 - 2200	50	Flexible Pavement	8.5	Fair	0.45, Cast - in - Situ	-	-	SSM Drain covered with B. S. Slab	1.5	Concrete Designer Tiles with Precast Concrete Kerb Stone	1.6	21.9	Residential Establishment	-	Illuminated	-	1 No. of Manhole at the edge of Carriageway	1 No.	-	-	-	-	
	Western			Flexible Pavement	8.0	Fair				SSM Drain covered with B. S. Slab	1.8	-	-		Palace Property	-	-	-	a. 2 Nos. of OFC Emblem Stones on the Footpath b. 1 No. of OFC Chamber at the Centre of the Carriageway	14 Nos.	-	-	-	-	
46	Eastern	2200 - 2250	50	Flexible Pavement	8.8	Fair	0.45, Cast - in - Situ	-	-	SSM Drain covered with B. S. Slab	1.5	Concrete Designer Tiles with Precast Concrete Kerb Stone	2.2	24.1	Residential Establishment	-	Illuminated	-	a. 1 No. of Manhole at the edge of the Carriageway b. 1 No. of OFC Chamber and 1 No. of OFC Emblem Stone on the Footpath	1 No.	-	-	-	-	
	Western			Flexible Pavement	9.3	Fair				SSM Drain covered with B. S. Slab	1.8	-	-		Palace Property	-	-	-	1 No. of Manhole at the Centre of the Carriageway	4 Nos.	-	-	-	-	
47	Eastern	2250 - 2300	50	Flexible Pavement	8.0	Fair	0.45, Cast - in - Situ	-	-	SSM Drain covered with B. S. Slab	1.2	Concrete Designer Tiles with Precast Concrete Kerb Stone	1.6	23.1	Residential Establishment	-	Illuminated	-	-	2 Nos.	-	-	-	-	-
	Western			Flexible Pavement	9.8	Fair				SSM Drain covered with B. S. Slab	1.2	B. S. Slab with B. S. Slab Kerb Stone at the edge	0.8		Palace Property				1 No. of Manhole at the Centre of the Carriageway and 1 No. of Manhole at the edge of the Carriageway	1 No.	-	-	-	-	
48	Eastern	2300 - 2350	50	Flexible Pavement	7.2	Fair	0.45, Cast	-	-	SSM Drain covered with B. S. Slab	1.5	Concrete Designer Tiles with Precast Concrete Kerb Stone	2.2	23.8	Residential Establishment	-	Illuminated	-	-	5 Nos.	“ಮಾನಸಿಕ ಕಾರ್ಯ ಉದ್ದೇಶ ವರ್ತಣಾ ಗಳು”				



Name of the Road: Jayamahal Road																										
Sl. No.	Side	Chainage in m.	Road Length in m.	Carriageway			Shoulder in m.	Median in m.	Boulevard	Drain		Footpath		Right of Way in m.	Land Use Type	Road Furniture	Illumination	Salient Buildings and Structures	Utility Data	Trees	Details of Major Junctions / Cross Road		Bus / Auto Stops	On Street Parking	SWD	Pedestrian Crossings
				Type	Width in m.	Condition				Type	Width in m.	Type	Width in m.													
38	Eastern	1800 - 1850	50	Flexible Pavement	6.2	Fair	-	0.2, B. S. Slab	-	-	-	B. S. Slab with B. S. Slab Kerb Stone at the edge	1.3	16.4	Masjid	-	Illuminated	-	1 No. of BESCOM Emblem Stone on the Footpath	-	-	-	-	-		
	Western			Flexible Pavement	8.4	Fair				SSM Drain covered with B. S. Slab	1.6	-	-	-		Palace Property	-	-	-	1 No. of OFC Chamber on the Footpath	17 Nos.	-	-	-	-	
39	Eastern	1850 - 1900	50	Flexible Pavement	7.4	Fair	-	0.2, B. S. Slab	-	-	-	B. S. Slab with B. S. Slab Kerb Stone at the edge	1.0	17.7	Masjid	-	Illuminated	-	1 No. of BESCOM Emblem Stone on the Footpath	-	-	-	-	-		
	Western			Flexible Pavement	8.3	Fair				SSM Drain covered with B. S. Slab	1.8	-	-	-		Palace Property	-	-	-	1 No. of OFC Emblem Stone on the Footpath	10 Nos.	-	-	-	-	
40	Eastern	1900 - 1950	50	Flexible Pavement	7.7	Fair	-	0.45, Cast - in - Situ	-	-	-	B. S. Slab with B. S. Slab Kerb Stone at the edge	1.1	19.2	Masjid	-	Illuminated	-	1 No. of BESCOM Emblem Stone and 1 No. of OFC Chamber on the Footpath	3 Nos.	-	-	-	-		
	Western			Flexible Pavement	8.1	Fair				SSM Drain covered with B. S. Slab	1.8	-	-	-		Palace Property	-	-	-	13 Nos.	-	-	-	-	-	
41	Eastern	1950 - 2000	50	Flexible Pavement	8.3	Fair	-	0.45, Cast - in - Situ	-	-	-	-	-	18.3	Commercial Establishment	Traffic Signal Pole	Illuminated	-	1 No. of BESCOM Emblem Stone and 1 No. of OFC Chamber on the Footpath	4 Nos.	-	BMTC Bus Stop	-	-	Zebra Crossing	
	Western			Flexible Pavement	7.8	Fair				SSM Drain covered with B. S. Slab	1.7	-	-	-		Palace Property	3 Nos. of Traffic Signal Pole	-	-	15 Nos.	-	-	-	-	-	
42	Eastern	2000 - 2050	50	Flexible Pavement	8.7	Fair	-	0.45, Cast - in - Situ	-	-	-	SSM Drain covered with B. S. Slab	1.5	22.7	Commercial Establishment	Traffic Signal Pole	Illuminated	-	1 No. of OFC Emblem Stone on the Footpath	3 Nos.	-	-	-	-	-	
	Western			Flexible Pavement	8.5	Fair				SSM Drain covered with B. S. Slab	1.7	-	-	-		Palace Property	-	-	-	13 Nos.	-	-	-	-	-	
43	Eastern	2050 - 2100	50	Flexible Pavement	8.8	Fair	-	0.45, Cast - in - Situ	-	-	-	SSM Drain covered with B. S. Slab	1.5	22.5	Residential Establishment	-	Illuminated	-	1 No. of OFC Emblem Stone on the Footpath	1 Nos.	-	-	-	-	-	
	Western			Flexible Pavement	8.3	Fair				SSM Drain covered with B. S. Slab	1.8	-	-	-		Palace Property	-	-	-	12 Nos.	-	-	-	-	-	


 Asst. EXECUTIVE ENGINEER
 BHUHAT BANGALORE MAHANAGARA PALIKE
 BANGALORE

Name of the Road: Jayamahal Road																									
Date of Survey: 06 - 03 - 2018																									
Sl. No.	Side	Chainage in m.	Road Length in m.	Carriageway			Shoulder in m.	Median in m.	Boulevard	Drain		Footpath		Right of Way in m.	Land Use Type	Road Furniture	Illumination	Salient Buildings and Structures	Utility Data	Trees	Details of Major Junctions / Cross Road	Bus / Auto Stops	On Street Parking	SWD	Pedestrian Crossings
				Type	Width in m.	Condition				Type	Width in m.	Type	Width in m.												
32	Eastern	1500 - 1550	50	Flexible Pavement	13.0	Fair	0.2, B. S. Slab	-	-	SSM Drain covered with B. S. Slab	1.2	B. S. Slab with B. S. Slab Kerb Stone at the edge	1.0	22.8	Commercial Establishment	-	Illuminated	JC Nagar Police Station	1 No. of OFC Chamber on the Footpath	-	Nandidurga Road Junction, which is of 3 Arms	-	-	-	
	Western			Flexible Pavement	7.4	Fair									Fun World	-	Fun World	-	-	-		-	-	-	
33	Eastern	1550 - 1600	50	Flexible Pavement	6.5	Fair	0.2, B. S. Slab	-	-	SSM Drain covered with B. S. Slab	1.6	B. S. Slab with B. S. Slab Kerb Stone at the edge	1.0	16.8	Park	-	Illuminated	Park	-	-	-	-	-	-	-
	Western			Flexible Pavement	7.5	Fair									Palace Property	1 No. of Cautionary Sign Board: Go Slow	-	2 Nos. of OFC Emblem Stones on the Footpath and 1 No. of OFC Chamber at the Centre of the Carriageway	4 Nos.	-	-	-	-	-	
34	Eastern	1600 - 1650	50	Flexible Pavement	7.0	Fair	0.2, B. S. Slab	-	-	SSM Drain covered with B. S. Slab	1.5	B. S. Slab with B. S. Slab Kerb Stone at the edge	1.0	18.9	Commercial Establishment	-	Illuminated	1 No. of OFC Chamber on the Footpath	-	-	-	-	-	High Raised Pedestrian Crossing (HRPC)	-
	Western			Flexible Pavement	9.2	Fair									Palace Property	-	-	-	6 Nos.	-	BMTC Bus Stop	-	-		
35	Eastern	1650 - 1700	50	Flexible Pavement	7.3	Fair	0.2, B. S. Slab	-	-	SSM Drain covered with B. S. Slab	1.7	B. S. Slab with B. S. Slab Kerb Stone at the edge	1.5	17.4	Masjid	-	Illuminated	-	1 No. of OFC Emblem Stone on the Footpath	-	-	-	-	-	-
	Western			Flexible Pavement	8.2	Fair									Palace Property	-	-	-	6 Nos.	-	-	-	-	-	-
36	Eastern	1700 - 1750	50	Flexible Pavement	7.0	Fair	0.2, B. S. Slab	-	-	SSM Drain covered with B. S. Slab	1.6	B. S. Slab with B. S. Slab Kerb Stone at the edge	1.5	17.3	Masjid	-	Illuminated	-	2 Nos. of BESCOM Emblem Stones on the Footpath	-	-	-	-	-	-
	Western			Flexible Pavement	8.5	Fair									Palace Property	1 No. of Cautionary Sign Board: Road Hump	-	-	7 Nos.	-	-	-	-	-	-
37	Eastern	1750 - 1800	50	Flexible Pavement	7.0	Fair	0.2, B. S. Slab	-	-	SSM Drain covered with B. S. Slab	1.8	B. S. Slab with B. S. Slab Kerb Stone at the edge	1.2	17.3	Masjid	-	Illuminated	-	2 Nos. of BESCOM Emblem Stones on the Footpath	-	-	-	-	-	-
	Western			Flexible Pavement	8.3	Fair									Palace Property	-	-	Water Pipe Line on the Footpath	10 Nos.	"ಮಾಡಿ ತಕ್ಕ ಕಾಮ್ ಪಡುತ್ತಿ ವಾಸ್ತವಾಗಿ"	-	-	-	-	

Ass. EXECUTIVE ENGINEER
BMRBT BANGALORE MAHANAGARA PALIKE
BANGALORE



Name of the Road: Jayamahal Road																									
Date of Survey: 08 - 03 - 2018																									
Sl. No.	Side	Chainage in Road Length in m.	Carriageway			Shoulder in m.	Median in m.	Boulevard	Drain		Footpath		Right of Way in m.	Land Use Type	Road Furniture	Illumination	Salient Buildings and Structures	Utility Data	Trees	Details of Major Junctions / Cross Road		Bus / Auto Stops	On Street Parking	SWD	Pedestrian Crossings
			Type	Width in m.	Condition				Type	Width in m.	Type	Width in m.													
	Western		Flexible Pavement	10.3	Fair	-	-	- in - Situ	SSM Drain covered with B. S. Slab	1.5	B. S. Slab with B. S. Slab Kerb Stone at the edge	0.6		Palace Property					1 No		-	-	-	-	
49	Eastern	2350 - 2400	50	Flexible Pavement	7.5	Fair	-	0.45, Cast - in - Situ	SSM Drain covered with B. S. Slab	1.2	Concrete Designer Tiles with Precast Concrete Kerb Stone	1.7		Residential Establishment		Illuminated			1 No		-	-	-	-	
	Western			Flexible Pavement	9.5	Fair	-		SSM Drain covered with B. S. Slab	1.8	B. S. Slab with B. S. Slab Kerb Stone at the edge	1.0		Palace Property					4 Nos		-	-	-	-	
50	Eastern	2400 - 2450	50	Flexible Pavement	7.9	Fair	-	0.45, Cast - in - Situ	SSM Drain covered with B. S. Slab	1.2	Concrete Designer Tiles with Precast Concrete Kerb Stone	1.4		Jayamahal Palace Hotel		Illuminated	Jayamahal Palace Hotel	1 No of OFC Chamber on the Footpath	1 No		-	-	-	-	
	Western			Flexible Pavement	9.5	Fair	-		SSM Drain covered with B. S. Slab	1.5	B. S. Slab with B. S. Slab Kerb Stone at the edge	1.8		Palace Property					1 No of Manhole in the Carriageway b. 1 No. of OFC Chamber at the Centre of the Carriageway	8 Nos		-	-	-	
51	Eastern	2450 - 2500	50	Flexible Pavement	7.0	Fair	-	0.45, Cast - in - Situ	SSM Drain covered with B. S. Slab	1.2				Jayamahal Palace Hotel		Illuminated	Jayamahal Palace Hotel	1 No of Manhole on the Footpath	1 No		-	-	-	-	
	Western			Flexible Pavement	6.8	Fair	-		SSM Drain covered with B. S. Slab	1.5	B. S. Slab with B. S. Slab Kerb Stone at the edge	1.4		Palace Property					1 No. of Manhole at the Centre of the Carriageway	3 Nos		-	-	-	
52	Eastern	2500 - 2550	50	Flexible Pavement	6.5	Fair	-	0.45, Cast - in - Situ	SSM Drain covered with B. S. Slab	1.2				Jayamahal Palace Hotel		Illuminated	Jayamahal Palace Hotel	1 No. of Manhole in the Carriageway		-	-	-	-	-	
	Western			Flexible Pavement	6.9	Fair	-		SSM Drain covered with B. S. Slab	1.4	B. S. Slab with B. S. Slab Kerb Stone at the edge	0.7		Palace Property					1 No. of Manhole at the Centre of the Carriageway and 1 No. of OFC Emblem Stone on the Footpath	2 Nos		-	-	-	
53	Eastern	2550 - 2600	50	Flexible Pavement	6.2	Fair	-	0.45, Cast - in - Situ	SSM Drain covered with B. S. Slab	1.2				Jayamahal Palace Hotel		Illuminated	Jayamahal Palace Hotel	1 No of OFC Emblem Stone on the Footpath		-	-	-	-	-	
	Western			Flexible Pavement	6.1	Fair	-		SSM Drain covered with B. S. Slab	1.3	B. S. Slab with B. S. Slab Kerb Stone at the edge	0.8		Palace Property					2 Nos		-	-	-	-	

ಮಾನಸ ಕಾರ್ಯಾಲಯ ಮಾನ್ಯಲ್ಕಾರ್ಯ ವಿಭಾಗ

Asst. EXECUTIVE ENGINEER
BRUHAT BANGALORE MAHANAGARA PALIKE
BANGALORE



Road Inventory

Name of the Project: Widening of Jayamahal Road (from Mehkri Circle to Jayamahal Palace Hotel) and Bellary Road (from B. D. A. Junction to Mehkri Circle) in Bengaluru City

Name of the Road: Bellary Road

Date of Survey: 08 - 03 - 2018

S. No.	Side	Chainage in m.	Road Length in m.	Carriageway			Shoulder in m.	Median in m.	Boulevard	Drain		Footpath		Right of Way in m.	Land Use Type	Road Furniture	Illumination	Salient Buildings and Structures	Utility Data	Trees	Details of Major Junctions / Cross Road	Bus / Auto Stops	On Street Parking	SWD	Pedestrian Crossings				
				Type	Width in m.	Service Road width in m.	Condition			Type	Width in m.	Type	Width in m.																
1	Eastern	0	0	Flexible Pavement	36.5	-	Fair	-	-	-	-	-	-	-	1	-	Illuminated	-	-	-	-	-	-	-	-				
	Western																												
2	Eastern	0 - 50	50	Flexible Pavement	7.2	6.0	Fair	-	0.3, Concrete	-	SSM Drain covered with Precast RCC Slab	1.5	-	-	34.3	Palace Property	-	Illuminated	-	-	-	-	-	-	-	-			
	Western			Flexible Pavement	7.0	8.6	Fair	-			SSM Drain covered with B. S. Slab	1.8	-	-		Commercial Establishment		Illuminated	1 No of Manhole at the Centre of the Carnageway and 1 No of Manhole at the edge of the Carnageway	-	-	-	-	-	-	-	-		
3	Eastern	50 - 100	50	Flexible Pavement	7.2	7.6	Fair	-	0.3, Concrete	-	SSM Drain covered with Precast RCC Slab	1.5	Cobble Stone with Precast Concrete Kerb Stone	0.6	40.8	Palace Property	-	Illuminated	-	-	-	-	-	-	-	-			
	Western			Flexible Pavement	7.0	8.0	Fair	-			SSM Drain covered with B. S. Slab	1.8	Concrete with Precast Concrete Kerb Stone	0.7		Commercial Establishment		Illuminated	1 No of Manhole at the Centre of the Carnageway and 1 No of Manhole at the edge of the Carnageway	-	-	-	-	-	-	-	-		
4	Eastern	100 - 150	50	Flexible Pavement	16.5	-	Fair	-	0.3, Concrete	-	SSM Drain covered with Precast RCC Slab	1.5	Cobble Stone with Precast Concrete Kerb Stone	4.0	48.6	Palace Property	1 No of Mandatory Sign Board: Compulsory Keep Left	Illuminated	BWSSB Valve on the Footpath	4 Nos.	-	-	-	-	-	-	-	-	
	Western			Flexible Pavement	10.7	8.7, 0.2m wide Physical Separator of Concrete	Fair	-			SSM Drain covered with B. S. Slab	1.8	Concrete with Precast Concrete Kerb Stone	0.5		Commercial Establishment	1 No of Mandatory Sign Board: No Parking	1 No of Transformer on the Footpath	2 Nos	-	-	-	-	-	-	-	-		
5	Eastern	150 - 200	50	Flexible Pavement	14.2	-	Fair	-	0.3, Concrete	-	SSM Drain covered with Precast RCC Slab	1.5	Cobble Stone with Precast Concrete Kerb Stone	4.1	51.9	Palace Property	1 No of Mandatory Sign Board: No Parking	Illuminated	BWSSB Valve on the Footpath and 1 No. of Manhole on the Island	9 Nos.	2nd Main Road	-	-	-	-	-	-	-	-
	Western			Flexible Pavement	9.1	1) 4.52 2) 5.9, 0.2m wide Physical Separator of Concrete	Fair	-			SSM Drain covered with B. S. Slab	1.5	Concrete with Precast Concrete Kerb Stone	0.5		Commercial Establishment		Illuminated	a. 2 Nos of Manholes on the Footpath and 1 No. of Manhole on the Island	9 Nos.	2nd Main Road	-	-	-	-	-	-	-	-
6	Eastern	200 - 250	50	Flexible Pavement	14.0	-	Fair	-	1.40, B. S. Slab	-	SSM Drain covered with Precast RCC Slab	1.5	Cobble Stone with Precast Concrete Kerb Stone	2.2	54.1	Palace Property	Traffic Signal Pole	-	4 Nos	-	2 Nos of Bus Shelters	-	-	-	-	-	-	-	-
	Western			Flexible Pavement	10.2	1) 10.2 2) 11.4	Fair	-			SSM Drain covered with B. S. Slab	1.5	B. S. Slab with Precast Concrete Kerb Stone	1.0		Institutional Establishment	National Tuberculosis Institute	Illuminated	I No. of Manhole on the Footpath	10 Nos.	-	3 Nos of Bus Shelters	-	-	-	-	-	-	-

“BELLARY ROAD WIDENING PROJECT”

Asst. EXECUTIVE ENGINEER

BRUHAT BANGALORE MAHANAGARA PALIKE



Sl. No.	Side	Chainage in m.	Carriageway			Shoulder in m.	Median in m.	Boulevard	Drain		Footpath		Right of Way in m.	Land Use Type	Road Furniture	Illumination	Salient Buildings and Structures	Utility Data	Trees	Details of Major Junctions / Cross Road	Bus / Auto Stops	On Street Parking	SWD	Pedestrian Crossings		
			Type	Width in m.	Service Road width in m.				Type	Width in m.	Type	Width in m.														
7	Eastern	250 - 300	50	Flexible Pavement	12.1	-	-	-	SSM Drain covered with Precast RCC Slab	1.5	Cobble Stone with Precast Concrete Kerb Stone	2.5	41.3	Palace Property	-	-	-	-	5 Nos.	-	-	-	-	-		
	Western			Flexible Pavement	21.2		-	-	SSM Drain covered with B. S. Slab	1.5	B. S. Slab with Precast Concrete Kerb Stone	1.0		Institutional Establishment	-	-	National Tuberculosis Institute	2 Nos. of Manholes on the Footpath		-	-	-	-	-	-	
8	Eastern	300 - 350	50	Flexible Pavement	11.9	-	-	-	SSM Drain covered with Precast RCC Slab	1.5	Cobble Stone with Precast Concrete Kerb Stone	3.3	33.3	Palace Property	1 No. of Mandatory Sign Board: No Parking	-	-	-	4 Nos.	-	-	-	-	-	-	
	Western			Flexible Pavement	13.6		-	-	SSM Drain covered with B. S. Slab	1.5	B. S. Slab with Precast Concrete Kerb Stone	1.3		Institutional Establishment	1 No. of Mandatory Sign Board: No Parking	-	-	National Tuberculosis Institute			-	-	-	-	-	-
9	Eastern	350 - 400	50	Flexible Pavement	9.6	-	-	-	SSM Drain covered with Precast RCC Slab	1.5	Concrete with Precast Concrete Kerb Stone	2.2	24.2	Palace Property	-	-	-	-	4 Nos.	-	-	-	-	-	-	
	Western			Flexible Pavement	8.4		-	-	SSM Drain covered with B. S. Slab	1.5	B. S. Slab with Precast Concrete Kerb Stone	1.5		Institutional Establishment	-	-	National Tuberculosis Institute			-	-	-	-	-	-	
10	Eastern	400 - 450	50	Flexible Pavement	8.9	-	-	-	SSM Drain covered with Precast RCC Slab	1.5	Concrete with Precast Concrete Kerb Stone	1.5	23.7	Palace Property	-	-	-	-	3 Nos.	-	-	-	-	-	-	
	Western			Flexible Pavement	8.6		-	-	SSM Drain covered with B. S. Slab	1.5	Concrete with Precast Concrete Kerb Stone	1.0		Institutional Establishment	-	-	National Tuberculosis Institute			-	-	-	-	-	-	
11	Eastern	450 - 500	50	Flexible Pavement	8.0	-	-	-	SSM Drain covered with Precast RCC Slab	1.5	Concrete with Precast Concrete Kerb Stone	1.7	23.8	Palace Property	1 No. of Mandatory Sign Board: No Parking	-	-	-	-	5 Nos.	-	-	-	-	-	-
	Western			Flexible Pavement	9.1		-	-	SSM Drain covered with B. S. Slab	1.5	Concrete with Precast Concrete Kerb Stone	1.0		Institutional Establishment	-	-	National Tuberculosis Institute			-	-	-	-	-	-	
12	Eastern	500 - 550	50	Flexible Pavement	8.5	-	-	-	SSM Drain covered with Precast RCC Slab	1.4	Concrete with Precast Concrete Kerb Stone	2.7	23.7	Palace Property	1 No. of Mandatory Sign Board: No Parking	-	-	-	-	3 Nos.	-	-	-	-	-	-
	Western			Flexible Pavement	11.2	-	-	-	SSM Drain covered with B. S. Slab	1.5	B. S. Slab with Precast Concrete Kerb Stone	0.5		Cauvery Theatre	-	-	Cauvery Theatre			-	-	-	-	-	-	
13	Eastern	550 - 600	50	Flexible Pavement	12.0	-	-	-	SSM Drain covered with Precast RCC Slab	1.5	-	-	31.5	Palace Property	-	-	-	-	4 Nos.	-	-	-	-	-	-	
	Western			Flexible Pavement	16.5		-	-	SSM Drain covered with B. S. Slab	1.5	-	-		Commercial Establishment	-	-	-	-	-	-	-	-	-	-	-	
 <p style="text-align: right;">"ಮಾನ್ಯತೆ ಪಡ್ಡು ಕಾಣು ಅಡಿಯಲ್ಲ ವಿಭಾಗದಲ್ಲ"</p> <p style="text-align: right;">Asst. EXECUTIVE ENGINEER BRUHAT BANGALORE MAHANAGARA PALAYAM</p>																										

Name of the Road: Bellary Road

Date of Survey: 08 - 03 - 2018

Sl. No.	Side	Chainage in m.	Road Length in m.	Carriageway				Shoulder in m.	Median in m.	Boulevard	Drain		Footpath		Right of Way in m.	Land Use Type	Road Furniture	Illumination	Salient Buildings and Structures	Utility Data	Trees	Details of Major Junctions / Cross Road	Bus / Auto Stops	On Street Parking	SWD	Pedestrian Crossings
				Type	Width in m.	Service Road width in m.	Condition				Type	Width in m.	Type	Width in m.												
14	Eastern	600 - 650	50	Flexible Pavement	10.51	-	Fair	0.45, Cast - in - Situ	-	-	SSM Drain covered with Precast RCC Slab	1.8	-	-	49.5	Palace Property	-	-	BESCOM Utility Box on the Footpath	2 Nos.	Mahalakshmi Mandir Circle, which is of 3 Arms	-	-	-	-	
	Western			Flexible Pavement	1) 16.9 2) 16.5, 0.2m wide Physical Separato	2) 16.5,	Fair				Concrete with Precast Concrete Kerb Stone	1.6	-	-		High Mast Light	1 No. of Mandatory Sign Board: No Right Turn									
15	Eastern	650 - 700	50	Flexible Pavement	7.1	-	Fair	0.3,	-	-	SSM Drain without cover	0.8	Cobble Stone with Precast Concrete Kerb Stone	2.9	23.5	Palace Property	-	Illuminated	-	-	9 Nos.	-	-	-	-	-
	Western			Flexible Pavement	9.7	-	Fair				B. S. Slab	-	Cobble Stone with Precast Concrete Kerb Stone	1.8		Commercial Establishment	1 No. of Mandatory Sign Board: No Parking									
16	Eastern	700 - 750	50	Flexible Pavement	7.1	-	Fair	0.3,	-	-	SSM Drain without cover	0.8	Cobble Stone with Precast Concrete Kerb Stone	3.3	23.0	Palace Property	-	Illuminated	Palace Ground Gate No. 9	-	15 Nos.	-	-	-	-	-
	Western			Flexible Pavement	7.2	-	Fair				B. S. Slab	-	Cobble Stone with Precast Concrete Kerb Stone	5.8		Commercial Establishment	-	Illuminated	-	1 No. of OFC Chamber on the Footpath	3 Nos.	-	-	-	-	-
17	Eastern	750 - 800	50	Flexible Pavement	7.3	-	Fair	0.3,	-	-	SSM Drain covered with B. S. Slab	1.5	Concrete with Precast Concrete Kerb Stone	3.2	24.7	Palace Property	-	Illuminated	-	-	14 Nos.	-	-	-	-	-
	Western			Flexible Pavement	7.5	-	Fair				B. S. Slab	-	Cobble Stone with Precast Concrete Kerb Stone	7.6		Commercial Establishment	a. Traffic Signal Pole b. 1 No. of Mandatory Sign Board: No Parking	Illuminated				3 Nos.	4th Main Road	-	-	-
18	Eastern	800 - 850	50	Flexible Pavement	7.1	-	Fair	0.3,	-	-	SSM Drain without cover	0.8	Cobble Stone with Precast Concrete Kerb Stone	3.2	27.3	Palace Property	1 No. of Mandatory Sign Board: Go Slow	Illuminated	-	-	15 Nos.	-	-	-	-	-
	Western			Flexible Pavement	7.8	-	Fair				B. S. Slab	-	SSM Drain covered with Precast RCC Slab	0.7		Residential Establishment	1 No. of Mandatory Sign Board: No Parking				3 Nos. OFC Chambers on the Footpath	2 Nos.	-	-	-	-
19	Eastern	850 - 900	50	Flexible Pavement	6.7	-	Fair	0.3,	-	-	SSM Drain without cover	0.8	Cobble Stone with Precast Concrete Kerb Stone	3.1	27.3	Palace Property	1 No. of Mandatory Sign Board: Go Slow	Illuminated	Palace Ground Gate No. 8	-	11 Nos.	-	-	-	-	-
	Western			Flexible Pavement	8.6	-	Fair				B. S. Slab	-	SSM Drain covered with B. S. Slab	1.5		Residential Establishment	1 No. of Mandatory Sign Board: No Parking	Illuminated		1 No. of Manhole at the edge of the Carriageway	4 Nos.	-	-	-	-	-

"ಮಾರ್ಪಿಟ್ ಕ್ರಾಸ್ ರೋಡ್ ಮತ್ತು ಪ್ರಾಥಮಿಕ"

[Signature]
Asst. EXECUTIVE ENGINEER
BHUAT BANGALORE MAHANAGARA PALIKE
BANGALORE



Name of the Road: Bellary Road																											
Date of Survey: 08 - 03 - 2018																											
Sl. No.	Side	Chainage in m.	Road Length in m.	Carriageway				Shoulder in m.	Median in m.	Boulevard	Drain		Footpath		Right of Way in m.	Land Use Type	Road Furniture	Illumination	Salient Buildings and Structures	Utility Data	Trees	Details of Major Junctions / Cross Road	Bus / Auto Stops	On Street Parking	SWD	Pedestrian Crossings	
				Type	Width in m.	Service Road width in m.	Condition				Type	Width in m.	Type	Width in m.													
20	Eastern	900 - 950	50	Flexible Pavement	6.8	-	Fair	0.3, B. S. Slab	-	-	SSM Drain without cover	0.8	Cobble Stone with Precast Concrete Kerb Stone	3.1	26.1	Palace Property	1 No. of Mandatory Sign Board: Go Slow	Illuminated	Palace Ground Gate No. 7	-	18 Nos.	-	-	-	-		
	Western			Flexible Pavement	8.0	-	Fair				Cobble Stone with Precast Concrete Kerb Stone	4.9	-	-		Institutional Establishment	1 No. of Mandatory Sign Board: No Parking	Illuminated	Sri Krishnadevaraya Educational Trust	1 No.	-	-	-	-	-		
21	Eastern	950 - 1000	50	Flexible Pavement	7.1	-	Fair	0.3, B. S. Slab	-	-	SSM Drain without cover	0.8	Cobble Stone with Precast Concrete Kerb Stone	3.1	25.6	Palace Property	1 No. of Mandatory Sign Board: Go Slow	Illuminated	Palace Ground Gate No. 7	-	12 Nos.	-	-	-	-		
	Western			Flexible Pavement	8.0	-	Fair				Cobble Stone with Precast Concrete Kerb Stone	3.1	All India Veerashaiva Mahasabha	1 No. of Mandatory Sign Board: No Parking		Illuminated	All India Veerashaiva Mahasabha	4 Nos.	-	-	-	-	-				
22	Eastern	1000 - 1050	60	Flexible Pavement	7.3	-	Fair	0.3, B. S. Slab	-	-	SSM Drain without cover	0.8	Cobble Stone with Precast Concrete Kerb Stone	3.1	26.5	Palace Property	-	Illuminated	Palace Ground Gate No. 6	-	10 Nos.	-	-	-	-		
	Western			Flexible Pavement	7.8	-	Fair				SSM Drain covered with B. S. Slab	1.0	Cobble Stone with Precast Concrete Kerb Stone	3.7		Residential Establishment	a. Traffic Signal Pole b. 1 No. of Mandatory Sign Board: No Parking	Illuminated	-	-	a. 2 Nos. of Manholes on the Footpath b. 2 Nos. of OFC Chambers on the Footpath	5 Nos.	Cross Road	-	-	-	-
23	Eastern	1050 - 1100	50	Flexible Pavement	7.2	-	Fair	0.3, B. S. Slab	-	-	SSM Drain without cover	0.8	Cobble Stone with Precast Concrete Kerb Stone	3.1	26.4	Palace Property	1 No. of Mandatory Sign Board: Go Slow	-	-	-	-	14 Nos.	-	-	-	-	
	Western			Flexible Pavement	7.5	-	Fair				SSM Drain covered with B. S. Slab	1.5	Cobble Stone with Precast Concrete Kerb Stone	5.1		Commercial Establishment	1 No. of Mandatory Sign Board: No Parking	Illuminated	-	-	2 Nos. of Manholes on the Footpath	3 Nos.	-	-	-	-	
24	Eastern	1100 - 1150	50	Flexible Pavement	7.1	-	Fair	0.3, B. S. Slab	-	-	SSM Drain without cover	0.8	Cobble Stone with Precast Concrete Kerb Stone	3.0	25.9	Palace Property	-	Illuminated	-	-	-	-	9 Nos.	-	-	-	-
	Western			Flexible Pavement	8.1	-	Fair				SSM Drain covered with B. S. Slab	1.0	Cobble Stone with Precast Concrete Kerb Stone	5.2		ISIS Medicare Centre	1 No. of Mandatory Sign Board: No Parking	Illuminated	ISIS Medicare Centre	3 Nos.	-	-	-	-	-		
25	Eastern	1150 - 1200	50	Flexible Pavement	7.0	-	Fair	0.3, B. S. Slab	-	-	SSM Drain without cover	0.8	Cobble Stone with Precast Concrete Kerb Stone	2.6	25.5	Palace Property	1 No. of Mandatory Sign Board: Go Slow	Illuminated	Palace Ground Gate No. 5	-	37 Nos.	-	-	-	-		
	Western			Flexible Pavement	8.2	-	Fair				SSM Drain covered with B. S. Slab	1.2	Cobble Stone with Precast Concrete Kerb Stone	5.2		Residential Establishment	1 No. of Mandatory Sign Board: No Parking	Illuminated	-	-	1 No. of Manhole on the Footpath	5 Nos.	-	-	-	-	

"2018-2019 BOUNDARY SURVEY"

Asst. EXECUTIVE ENGINEER
BRUHAT BANGALORE MAHANAGARA PALIKE
BANGALORE



Name of the Road: Bellary Road

Date of Survey: 08 - 03 - 2018

Sl. No.	Side	Chamfer in m.	Road Length in m.	Carriageway			Shoulder in m.	Median in m.	Boulevard	Drain		Footpath		Right of Way in m.	Land Use Type	Road Furniture	Illumination	Salient Buildings and Structures	Utility Data	Trees	Details of Major Junctions / Cross Road	Bus / Auto Stops	On Street Parking	SWD	Pedestrian Crossings	
				Type	Width in m.	Service Road width in m.	Condition			Type	Width in m.	Type	Width in m.													
26	Eastern	1200 - 1250	50	Flexible Pavement	7.1	-	Fair	0.3, B. S. Slab	-	SSM Drain covered with Precast RCC Slab	1.4	Cobble Stone with Precast Concrete Kerb Stone	2.6	25.2	Palace Property	1 No. of Mandatory Sign Board: Go Slow	Illuminated	Palace Ground Gate No. 4	1 No. of OFC Emblem Stone on the Footpath	22 Nos.	-	-	-	-	-	
	Western			Flexible Pavement	8.0	-	Fair			SSM Drain covered with Precast RCC Slab	1.2	Cobble Stone with Precast Concrete Kerb Stone	5.0		Residential Establishment	1 No. of Mandatory Sign Board: No Parking	Illuminated	-	a. 1 No. of Manhole on the Footpath b. 1 No. of OFC Emblem Stone on the Footpath	5 Nos.	-	-	-	-	-	
27	Eastern	1250 - 1300	50	Flexible Pavement	10.9	-	Fair	0.3, B. S. Slab	-	SSM Drain covered with Precast RCC Slab	1.1	-	-	28.1	Palace Property	-	Illuminated	-	1 No. of Transformer on the Footpath	14 Nos.	-	-	-	-	-	
	Western			Flexible Pavement	9.8	-	Fair			SSM Drain covered with Precast RCC Slab	1.2	Cobble Stone with Precast Concrete Kerb Stone	4.0		Commercial Establishment	1) 1 No. of Mandatory Sign Board: No Parking 2) Traffic Signal Pole	Illuminated	-	1 No. of Manhole on the Footpath	2 Nos.	8th Main Road	-	-	-	-	-
28	Eastern	1300 - 1350	50	Flexible Pavement	12.1	-	Fair	0.3, B. S. Slab	-	SSM Drain covered with B. S. Slab	1.7	-	-	32.1	Palace Property	-	Illuminated	Palace Ground Gate No. 4	-	10 Nos.	-	-	-	-	-	
	Western			Flexible Pavement	12.1	-	Fair			SSM Drain covered with Precast RCC Slab	1.2	Cobble Stone with Precast Concrete Kerb Stone	4.0		Residential Establishment	1 No. of Mandatory Sign Board: No Parking	Illuminated	-	1 No. of Manhole on the Footpath	4 Nos.	-	-	-	-	-	
29	Eastern	1350 - 1400	50	Flexible Pavement	14.9	-	Fair	0.3, B. S. Slab	-	SSM Drain covered with B. S. Slab	1.8	-	-	37.6	Palace Property	-	Illuminated	Palace Ground Gate No. 3	-	-	-	-	-	-	-	
	Western			Flexible Pavement	15.4	-	Fair			SSM Drain covered with Precast RCC Slab	1.2	Cobble Stone with Precast Concrete Kerb Stone	3.1		Commercial Establishment	1 No. of Mandatory Sign Board: No Parking	Illuminated	-	3 Nos. of Manholes on the Footpath	4 Nos.	9th Main Road	1 No. of Bus Shelter	-	-	-	
30	Eastern	1400 - 1450	50	Flexible Pavement	18.0	-	Fair	0.3, B. S. Slab	-	SSM Drain covered with B. S. Slab	1.8	-	-	40.5	Palace Property	-	Illuminated	-	-	-	-	-	2 Nos. of Bus Shelters	-	-	
	Western			Flexible Pavement	16.4	-	Fair			SSM Drain covered with B. S. Slab	1.2	Cobble Stone with Precast Concrete Kerb Stone	2.8		Commercial Establishment	1 No. of Mandatory Sign Board: No Parking	Illuminated	-	2 No. of Manholes at the edge of the Carriageway and 1 No. of Manhole on the Footpath	1 No.	-	-	-	-	-	
31	Eastern	1450 - 1475	25	Flexible Pavement	18.0	-	Fair	0.3, B. S. Slab	-	SSM Drain covered with B. S. Slab	1.8	-	-	40.1	Palace Property	1 No. of Mandatory Sign Board: Go Slow	Illuminated	Palace Ground Gate	-	-	-	-	-	-	-	-
	Western			Flexible Pavement	16.4	-	Fair			SSM Drain covered with Precast RCC Slab	1.2	Cobble Stone with Precast Concrete Kerb Stone	2.2		Residential Establishment	1 No. of Mandatory Sign Board: No Parking	Illuminated	-	1 No. of Manhole on the Footpath	4 Nos.	"ಪೂರ್ವ ಕಟ್ಟಣ ಮಾರ್ಗ ಮತ್ತು ಪಾರ್ಕಿಂಗ್"	-	-	-	-	-


 Asst. EXECUTIVE ENGINEER
 BRUHAT BANGALORE MAHANAGARA PALIKE
 BANGALORE